PHONE: 09-443-8165

www.panelab.co.nz

PANELAB
ALUMINIUM COMPOSITE TECHNICIANS

FASCIA TO SOFFIT JUNCTION DETAIL-1

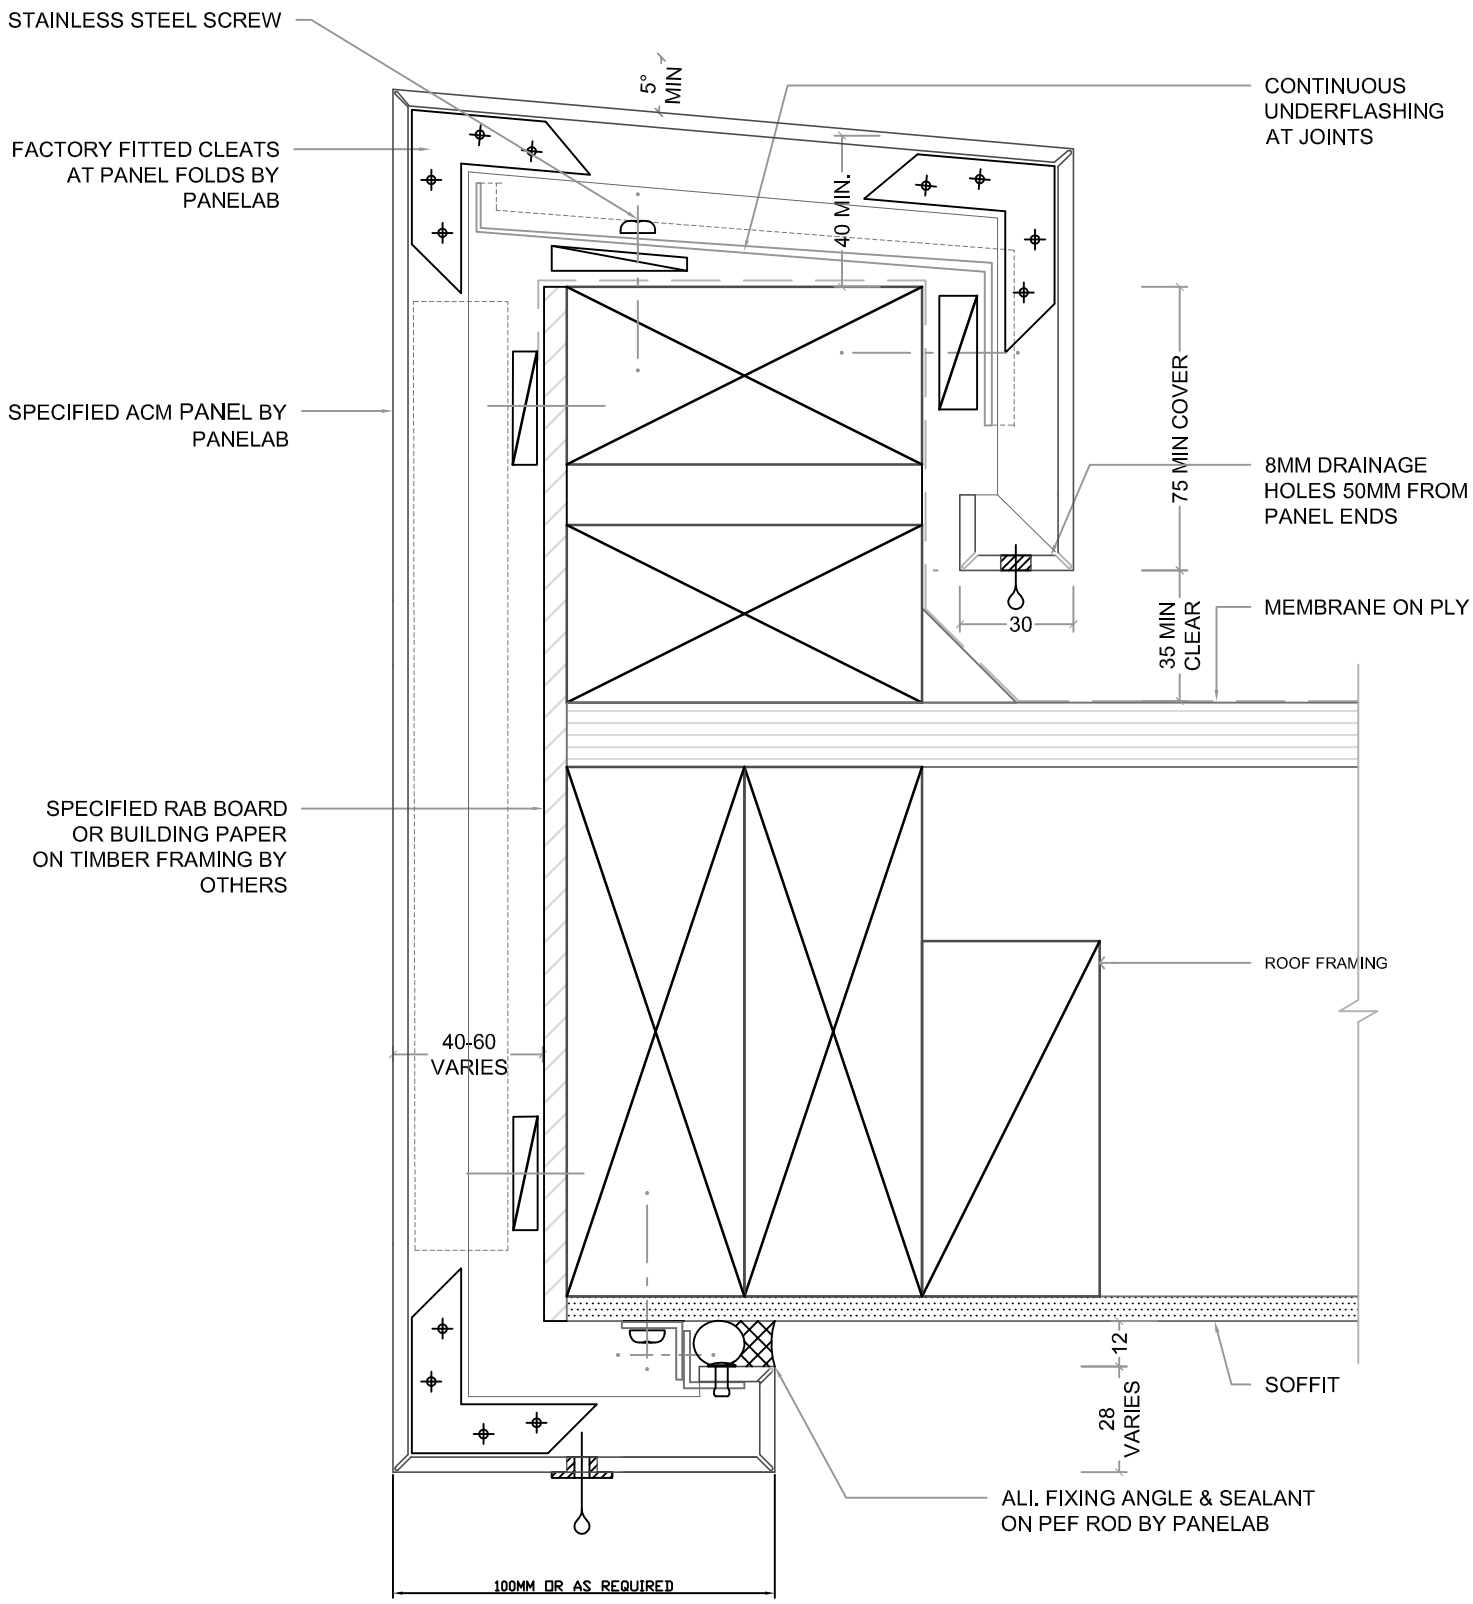

1 / - **ACM FASCIA - SOFFIT**

1:2 @ A4